



Permit #F00136831

FilmL.A., Inc.
6255 W Sunset Blvd, 12th Floor
Hollywood, CA 90028
t: (213)977-8600 - f: (213)977-8601
www.filmla.com

Summary Information

Permit No: F00136831**Type of Permit:** FILMING**Release Date:** 04/23/2018**Production Company** FOR CALI PRODUCTIONS, LLC WINE COUNTRY**Insured Company Name** FOR CALI PRODUCTIONS, LLC WINE COUNTRY

Contact Phone No. 1 323-956-9500

Contact Phone No. 2

Fax

Address 5555 MELROSE AVE, MILLAND BLDG
LOS ANGELES, California 90038**Production Title** WINE COUNTRY**Type of Production** Feature**Producer** Morgan Sackett**Director** Ann Spivak**1st AD** Steve Day**Production Manager** David Hyman**FilmL.A. Coordinator** Nicole Tanker**Location Manager** Caleb Duffy

Primary Phone Mobile - 323-388-9038

Secondary Phone

Location Assistant Tada Chae

Primary Phone Mobile - 303-881-2268

Secondary Phone

Fees

Posting 600 \$138.00

Total Permit Fee \$1,329.00

Notification Charge \$164.00

Number of Locations 2

FILMLA NON-REFUNDABLE FILM APPLICATION FEE \$660.00

LA COUNTY FIRE REVIEW \$282.00

LA CITY FIRE DEPARTMENT SPOT CHECK \$85.00
SURCHARGE



FilmL.A., Inc.
6255 W Sunset Blvd, 12th Floor
Hollywood, CA 90028
t: (213)977-8600 - f: (213)977-8601
www.filmla.com

Summary Information**Location****Location 1 of 2****Page 1 of 2**

Permit Number	F00136831	Location Manager	Caleb Duffy
Production Company	FOR CALI PRODUCTIONS, LLC WINE...	Primary Phone	Mobile - 323-388-9038
Insured Company	FOR CALI PRODUCTIONS, LLC WINE...	Secondary Phone	
Production Title	WINE COUNTRY		

Location Address 32111 Mulholland Hwy, Unincorporated Los Angeles County, CA, 90265

Location Type Ranch

Prep Dates 4/24/2018 - 4/25/2018 07:00 - 19:00 2 days

Film Dates 4/26/2018 - 4/27/2018 10:00 - 03:00 1 day

Strike Dates 4/27/2018 - 4/27/2018 07:00 - 19:00

Open or Closed to the Public Closed

Generic Conditions All vehicles must be parked on private property
Must comply with attached conditions
Must Maintain 5' Clearance on Sidewalks/Walkways
Must maintain local/emergency access
No cast or crew parking on area streets
No interference with merchant activity.
No interference with vehicular or pedestrian traffic
No stopping or setting up in front of merchants or residents without prior approval

Please see attached document Film LA DRP General Conditions FINAL FOR USE.pdf

Equipment on Location	Type	Quantity	Personnel on Location	Type	Quantity
	10 Ton Truck	5		Cast	10
	4000 gal water truck	1		Crew	90
	5 Ton Truck	3		LA County	1
	Cast/Crew vehicles	100		FSA assigned	
	Catering Truck	1			
	Condors	2			
	Cube Trucks	2			
	Generator	3			
	Honey Wagons	1			
	Portable restrooms	2			
	Semi Trucks	2			
	Stakebed Trucks	6			
	Trailers	2			



FilmL.A., Inc.
6255 W Sunset Blvd, 12th Floor
Hollywood, CA 90028
t: (213)977-8600 - f: (213)977-8601
www.filmla.com

Summary Information**Location****Location 1 of 2****Page 2 of 2**

Permit Number	F00136831	Location Manager	Caleb Duffy
Production Company	FOR CALI PRODUCTIONS, LLC WINE...	Primary Phone	Mobile - 323-388-9038
Insured Company	FOR CALI PRODUCTIONS, LLC WINE...	Secondary Phone	
Production Title	WINE COUNTRY		

Vans 5

Filming Activities Camera on sticks; Equipment on property; Exterior Dialogue; Exterior establishing shots; Handheld equipment;

Jurisdiction **Political:** Los Angeles County - Supervisor District 3

Police: Los Angeles County Sheriff

Fire: Los Angeles County

Thomas Guide **Page:** 587

Grid: B5

Approvals LOS ANGELES COUNTY PUBLIC WORKS - FINAL APPROVERS

Tenasha Bennett

Coordinator Note LA COUNTY FIRE APPROVAL #18 1266 72. FSA AND 4,000GAL WATER TRUCKS REQUIRED.

Parking **Base Camp**
Location Type : Filming Location

Crew Parking
Location Type : Filming Location



FilmL.A., Inc.
6255 W Sunset Blvd, 12th Floor
Hollywood, CA 90028
t: (213)977-8600 - f: (213)977-8601
www.filmla.com

Summary Information**Location****Location 2 of 2****Page 1 of 2**

Permit Number	F00136831	Location Manager	Caleb Duffy
Production Company	FOR CALI PRODUCTIONS, LLC WINE...	Primary Phone	Mobile - 323-388-9038
Insured Company	FOR CALI PRODUCTIONS, LLC WINE...	Secondary Phone	
Production Title	WINE COUNTRY		

Location Address 12516 W Magnolia Blvd, Los Angeles, CA, 91607**Location Type** Bar**Film Dates** 4/24/2018 - 4/25/2018 07:00 - 01:00 1 day**Strike Dates** 4/25/2018 - 4/25/2018 06:00 - 10:00**Open or Closed to the Public** Closed

Generic Conditions *LA CITY AND/OR LA COUNTY FIRE CHECKLIST ATTACHED TO FINAL PERMIT. THE PERMITEE IS RESPONSIBLE FOR COMPLETING CHECKLIST PRIOR TO FILMING ACTIVITY AT THIS LOCATION. NON COMPLIANCE MAY RESULT IN ASSIGNMENT OF A FIRE OFFICER.

Community Survey Obtained
Must Maintain 5' Clearance on Sidewalks/Walkways
Must maintain local/emergency access
No cast or crew parking on area streets
No interference with merchant activity.
Number of uniformed officers listed on the permit is a minimum requirement.
Permittee remains responsible for deploying a sufficient number of uniformed officers to provide traffic and crowd control to ensure the safety of the film crew and the public.
Traffic control must be done in accordance w/MUTCD
Traffic Officers Required
Uniformed officers shall have a copy of the film permit in their possession and are required to confirm that all traffic control signage devices are in place.

Please see attached document Magnolia at Whitsett SS Warning signs - Wine Country revised.pdf

Equipment on Location	Type	Quantity	Personnel on Location	Type	Quantity
	10 Ton Truck	2		Cast	2
	5 Ton Truck	2		Crew	75
	Cube Trucks	1		Extras	50
	Generator	1		Off-Duty/Retired	1
	Portable restrooms	1		LAPD Officer(s)	
	Stakebed Trucks	5		Spot Check	1



FilmL.A., Inc.
6255 W Sunset Blvd, 12th Floor
Hollywood, CA 90028
t: (213)977-8600 - f: (213)977-8601
www.filmla.com

Summary Information**Location****Location 2 of 2****Page 2 of 2**

Permit Number	F00136831	Location Manager	Caleb Duffy
Production Company	FOR CALI PRODUCTIONS, LLC WINE...	Primary Phone	Mobile - 323-388-9038
Insured Company	FOR CALI PRODUCTIONS, LLC WINE...	Secondary Phone	
Production Title	WINE COUNTRY		

Vans 5

Filming Activities Atmospheric Smoke Effects; Camera on sticks; Equipment on property; Equipment on sidewalk & street; Handheld equipment; Interior Dialogue; Interior models against scenery;

Jurisdiction **Political:** Los Angeles City - Council District 02
Police: Los Angeles Police Department
Fire: Los Angeles City

Thomas Guide **Page:** 562
Grid: F2

Approvals LOS ANGELES CITY DEPARTMENT OF PUBLIC WORKS
LOS ANGELES CITY POLICE DEPARTMENT
Jessica Castro
Ed Padilla

Coordinator Note PRODUCTION MUST TURN AROUND AND LOWER ALL DOT POSTINGS AT THE COMPLETION OF THEIR FILMING ACTIVITY.

Coordinator Note IT IS SUGGESTED TO TURN AROUND AND LOWER ANY LENGTH OF POSTING NOT NEEDED BY THE PRODUCTION.

Coordinator Note POSTED PARKING IS FOR PRODUCTION VEHICLES ONLY. PERSONAL VEHICLES ARE SUBJECT TO PARKING TICKETS IF IN THE POSTED PARKING AREA.

Coordinator Note ANY LIGHTS USED IN EXTERIOR FILMING SHOULD BE SHUTTERED IN ORDER TO AVOID SPILLING OVER ONTO NEIGHBORING RESIDENTS.

Parking	Base Camp	4024 Radford Ave,	Crew Parking	4024 Radford Ave,
	Location Type :	Los Angeles, CA,		Location Type :
	Other Location	91607		Other Location

Posting "No Parking" signs E/S BABCOCK AVE, 200 FEET SOUTH FROM MAGNOLIA BLVD
W/S WHITSETT AVE, 200 FEET SOUTH FROM MAGNOLIA BLVD

Approximate Footage 301 - 600

Log Number 199662


Date(s) 4/24/2018 to 4/24/2018

Time(s) 00:00 to 00:00

General Conditions:


1. At any time, the Director of Regional Planning may determine that any filming activity requires a Coastal Development Permit (CDP) when the unique circumstances of a filming event have the potential for significant adverse impacts on coastal resources or public access.
2. If substantial changes to filming activities occur after initial approval from FilmLA, the filming event shall be subject to further review and approval by FilmLA and/or Regional Planning and may also be required to obtain a CDP for such activities.
3. The construction or creation of new access-ways, driveways, bridges, water-crossings, roads, or paths is prohibited. Digging, grading, or removal of dirt, sand, or earth is prohibited. The dumping of fill dirt, sand, or other material is also prohibited. A Dust Mitigation plan must be prepared and implemented to control fugitive dust, such as from travelling vehicles, etc.
4. The construction or placement of any permanent structures, sets, and props requiring a foundation or footing such as concrete, gravel, or fill material is prohibited. There shall be no splicing of power lines.
5. The removal, trimming, damage, or destruction of any vegetation or trees, including dead vegetation and trees is prohibited.
6. In undisturbed vegetated areas, the following activities are prohibited: Parking of vehicles and trailers, Storage of equipment, Placement of tents, canopies, sets, props, or lighting. Areas that are permissible for these activities include graded, cleared, paved, or mowed areas without sensitive habitat(s).
7. Helicopter landings and/or takeoffs, heliports, and helistops are strictly prohibited.
8. The permittee shall obtain, and abide by all provisions of, an encroachment permit from the Department of Public Works for all activities within and impacting the Right-of-Way, to the satisfaction of such department.
9. The placement of any structure, equipment, or vehicle underneath or within five (5) feet of the canopy of any native or protected tree is prohibited. Do not pour or empty water or any other liquid around the base of any native or protected tree.
10. The dumping, emptying, or discharge of any material, substance, or liquid into a stream, creek, or drainage course is prohibited. Drainage courses include dry channels and any paths that run downslope into the drainage course or channel.
11. Spill containment shall be placed under all vehicles (historic vehicles, prop vehicles, construction vehicles) and generators on site. Spill kits shall be made available in easily accessed locations on site for immediate spill cleanup.
12. The painting or coloring of any existing vegetation is prohibited.
13. For "greening" of the set, only artificial plants may be used. The use of non-artificial plants is prohibited without prior County approval.

14. Smoking is prohibited (cast/crew/filming included). Fire Extinguishers shall be maintained on the premises at all times.
15. During nighttime filming, set or strike activities, all sources of lighting and sound shall not trespass onto neighboring properties.
16. All lighting shall be fully shielded and pointed downwards. Night lights are prohibited from directly shining on to active bird nests or any other sensitive habitat.
17. Do not remove, damage, or impact any bird nest or animal den, including lighting impacts.
18. Trash receptacles shall be secured to prevent access by wildlife.
19. Continuous or sustained noise over 60 decibels (Normal Conversation Level) is prohibited near sensitive habitat and wildlife locations, such as active bird nests or animal dens.
20. Any wildlife or animals used on the set or for filming activities must be properly contained. Animal waste must be properly collected and disposed in trash receptacles and hauled off-site. Animal waste shall not be allowed to discharge or drain into streams or drainage courses. All wildlife and animals used must obtain all necessary authorizations and permits from applicable agencies including, but not limited to the Department of Fish and Wildlife, Animal Care and Control, etc.

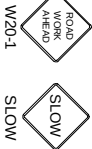

- TRAFFIC SIGNAL
- TRAFFIC CONE
- TYPE I W/ SIGN
- HIGH LEVEL WARNING DEVICE

ALL TRAFFIC CONTROL
DEVICES SHALL MEET OR EXCEED THE
LATEST CAL/UTCD
MINIMUM REQUIREMENTS

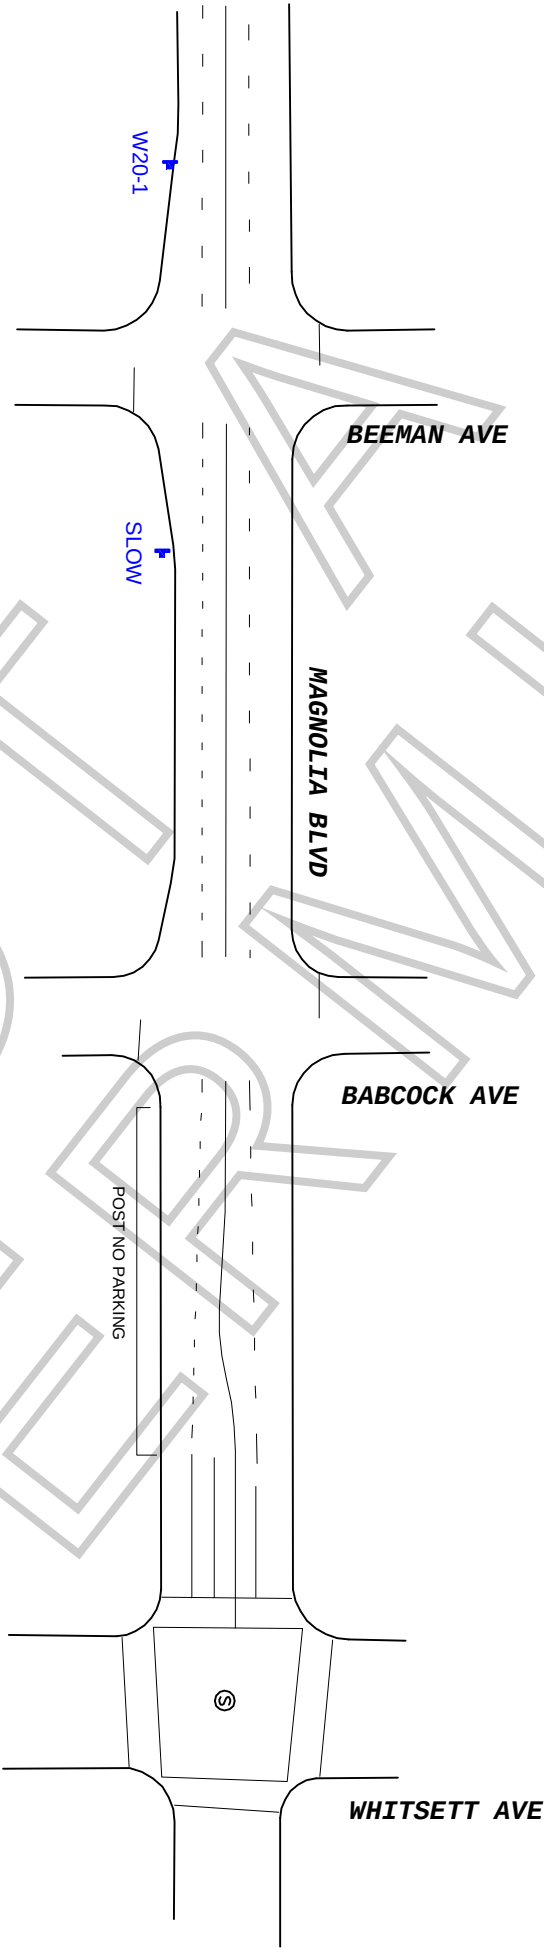

WORK ZONE TRAFFIC CONTROL PLAN
GENERAL NOTES

- DATE/TIME: 4-24-18 FROM 07:00 HOURS TO 01:00 HOURS.
4-25-18 FROM 07:00 HOURS TO 10:00 HOURS.
- ALL SIGNING, STRIPING, AND TRAFFIC CONTROL DEVICES SHALL CONFORM TO THE (CURRENT) STATE OF CALIFORNIA DEPARTMENT OF TRANSPORTATION (CALTRANS) STANDARD PLANS AND STANDARD SPECIFICATIONS, CALIFORNIA MUTCD, AND ANY ADDENDUMS THERETO, AND AS SHOWN ON THESE PLANS. SYMBOLS AND ABBREVIATIONS USED ARE SHOWN ON CALTRANS STANDARD PLANS.
- THERE WILL BE NO INTERFERENCE WITH TRAFFIC SIGNALS OR CROSSWALKS.
- CONES WILL BE 28" MINIMUM HEIGHT AND HAVE REFLECTORIZED SLEEVES FOR NIGHT WORK.
- POLICE WILL DIRECT TRAFFIC IF NECESSARY.

TOP FOR:	
"WINE COUNTRY"	
LOCATION:	
S/S MAGNOLIA BLVD WARNING SIGNS LOS ANGELES, CALIFORNIA	
CONTACT: TADA CHAE PH# 323.703.2373	
JCL TRAFFIC SERVICES (213) 622-9775 C31-CA Lic # 805357	
DATE	REVISIONS
	DRAFTER: E RAMIREZ
	SCALE: N.T.S.
	FILM/LA: NICOLE TANKER